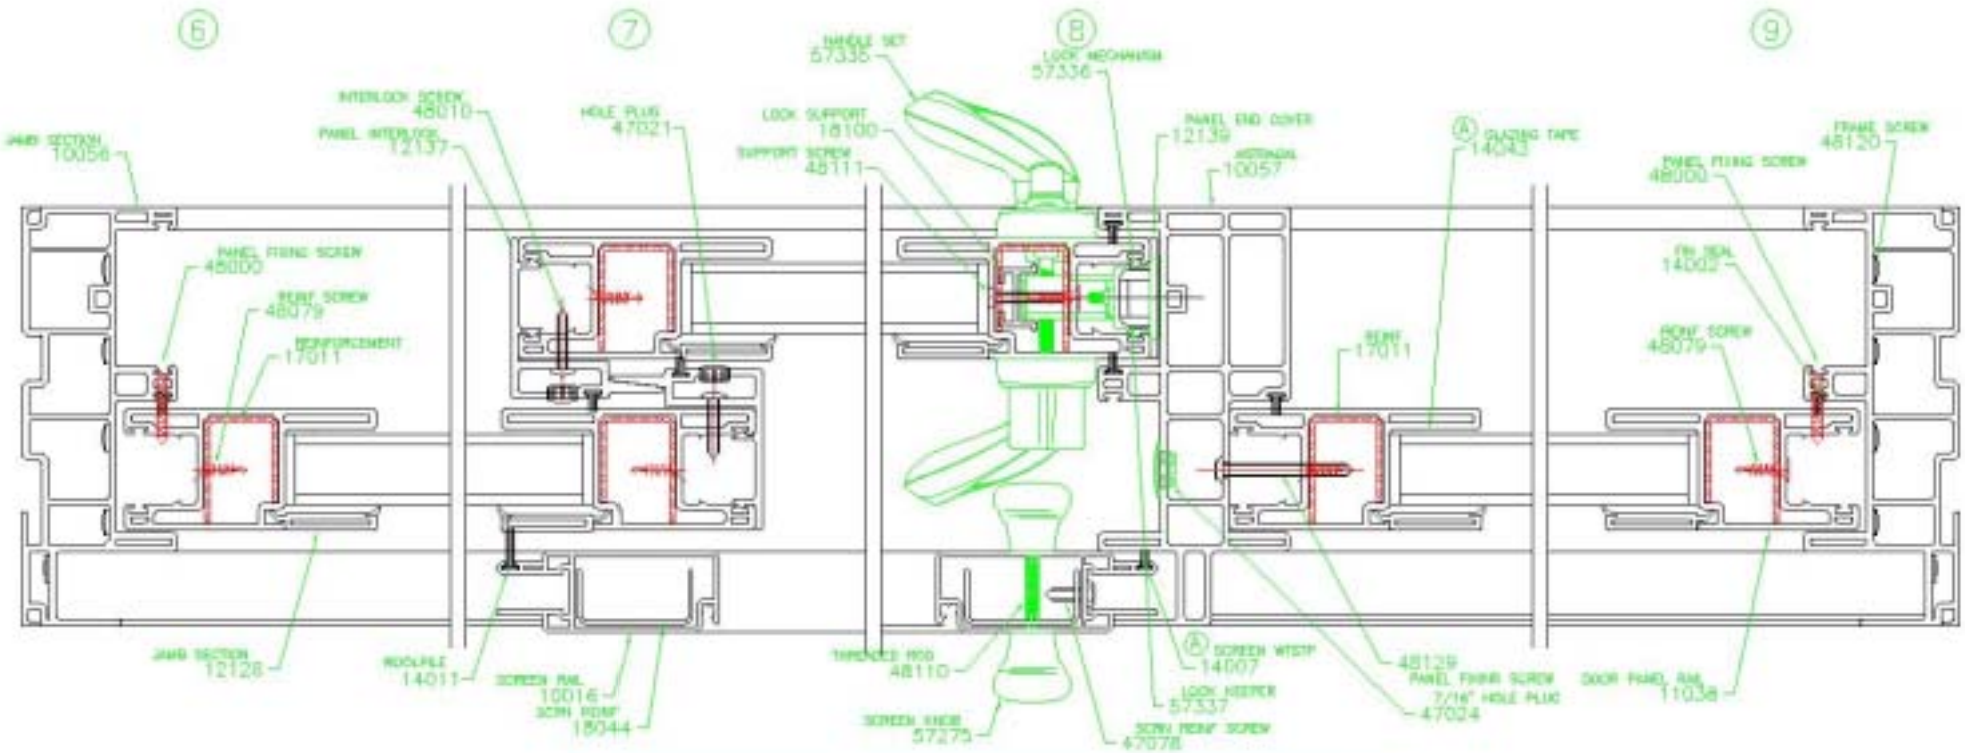

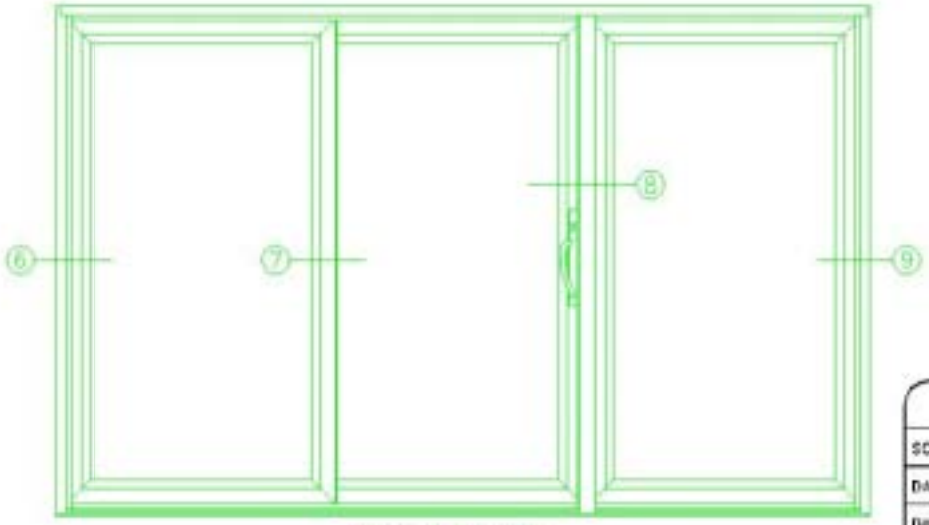

EXTERIOR ELEVATION

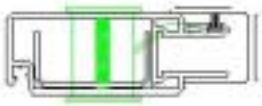

Gorell
CUSTOM WINDOWS & DOORS
Gorell Enterprises, Inc. 1380 Wayne Avenue Indiana PA 15701

LAYER NOTES:
HARDWARE DETAILS & PARTS IDENTIFICATION ON "HDWE" LAYER.
FORMULAS ON "1" LAYER.
DESCRIPTION OF PARTS, ON "DESC" LAYER.

GORELL ENTERPRISES,INC.
1380 Wayne Avenue Indiana, PA 15701

SCALE FULL		REVISIONS
DATE 5/7/07		
DWN DN		
	A	14043 WAS 63007; 14007 WAS 14006 PER ECN #0485. VSN 9/16/08

TITLE 6303 CENTER SLIDE PATIO DOOR

DWG. NO. P6303A