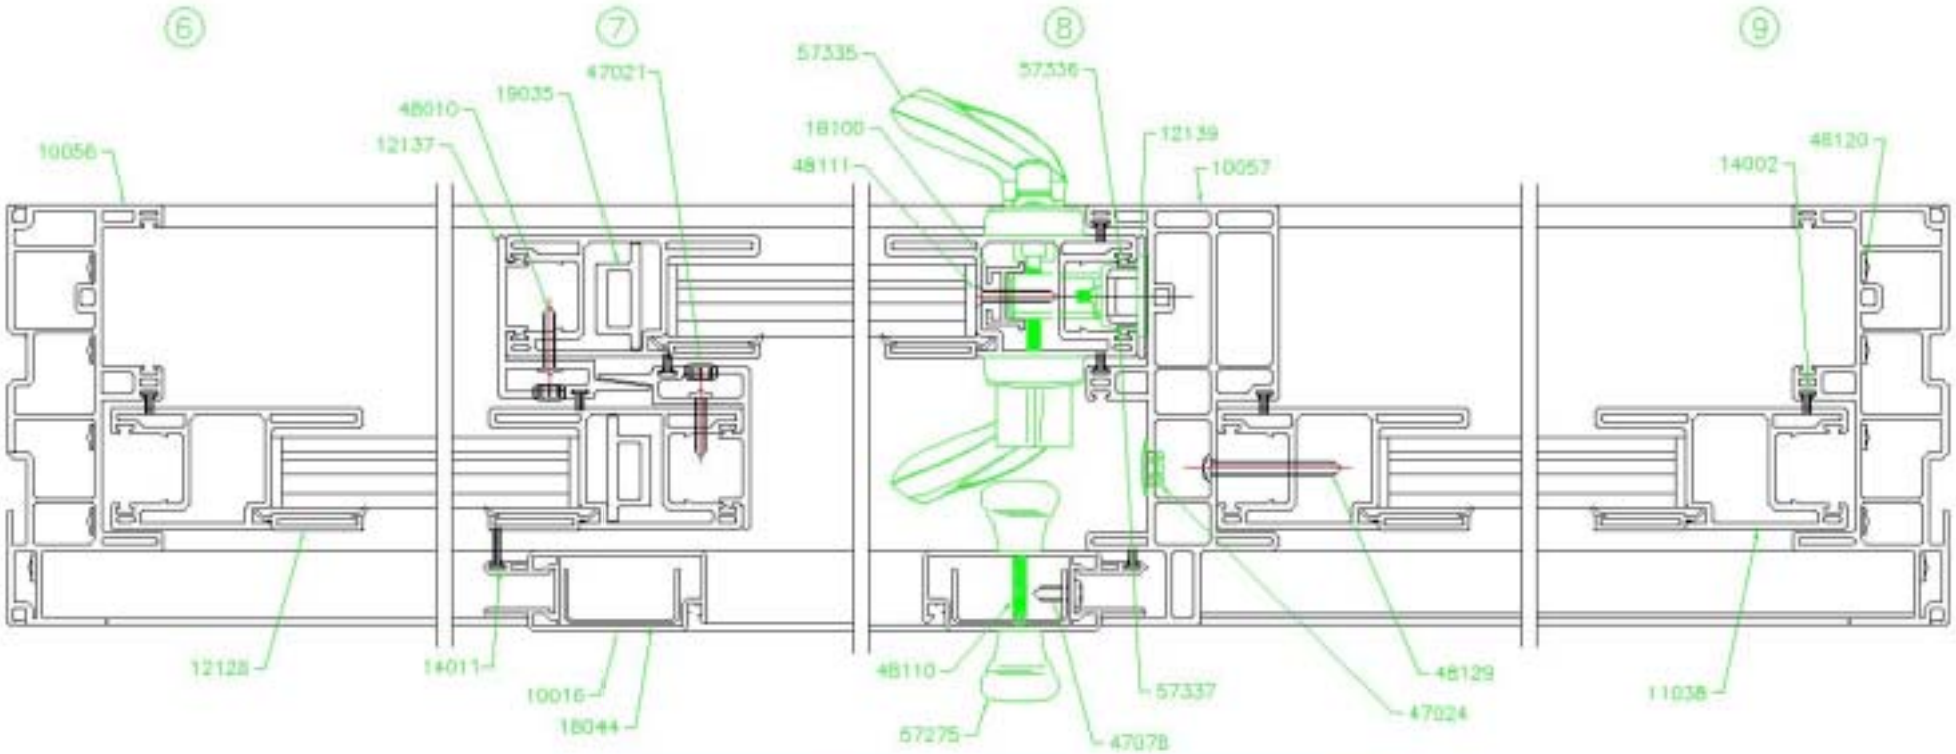

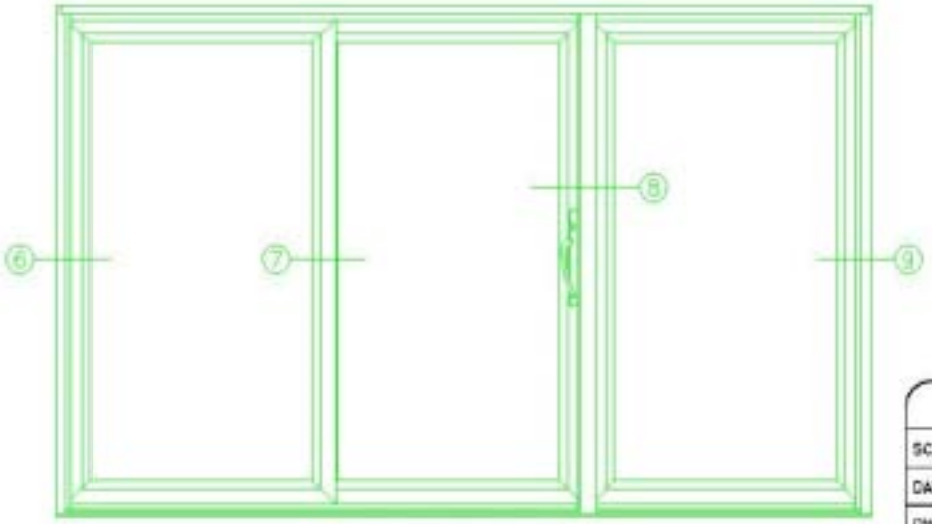

EXTERIOR ELEVATION

Gorell
CUSTOM WINDOWS & DOORS
Gorell Enterprises, Inc. 1380 Wayne Avenue Indiana PA 15701

LAYER NOTES:
HARDWARE DETAILS & PARTS IDENTIFICATION ON "HDWE" LAYER.
FORMULAS ON "1" LAYER.
DESCRIPTION OF PARTS, ON "DESC" LAYER.

GORELL ENTERPRISES,INC.
1380 Wayne Avenue Indiana, PA 15701

SCALE	FULL	REVISIONS
DATE	5/7/07	
DWN	DN	
TITLE	6403 CENTER SLIDE PATIO DOOR	DWG. NO. P6403